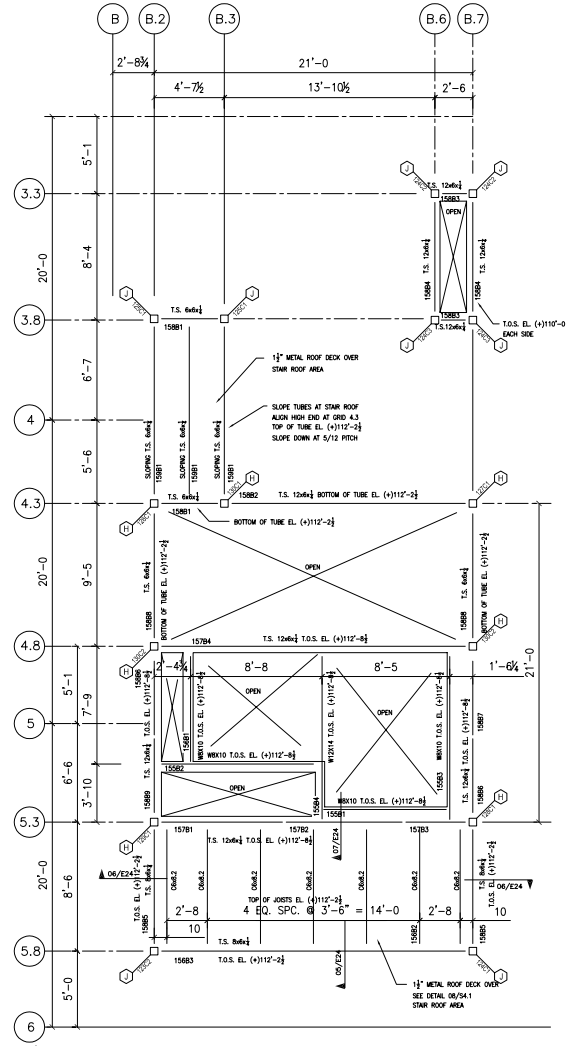

N

01 E17 PENTHOUSE STAIR & CANOPY FRAMING PLAN
SCALE : 1/4"=1'-0"

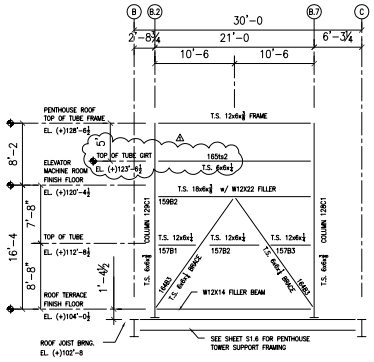

04 E17 PENTHOUSE ELEVATION ALONG GRID 5.3
SCALE : 1/8"=1'-0"

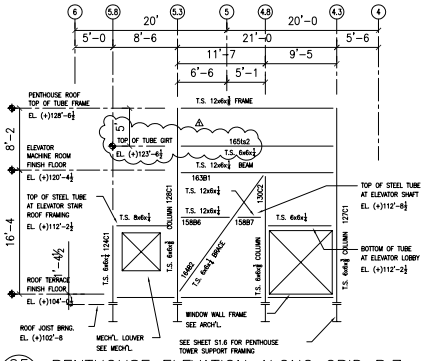

05 E17 PENTHOUSE ELEVATION ALONG GRID B.7
SCALE : 1/8"=1'-0"

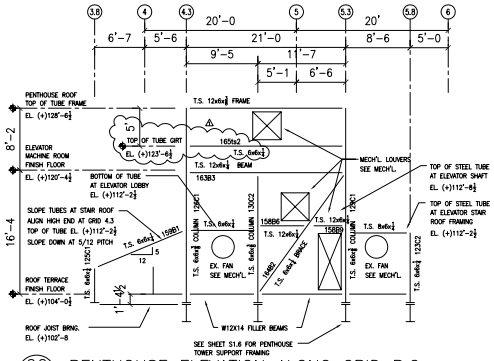

06 E17 PENTHOUSE ELEVATION ALONG GRID B.2
SCALE : 1/8"=1'-0"

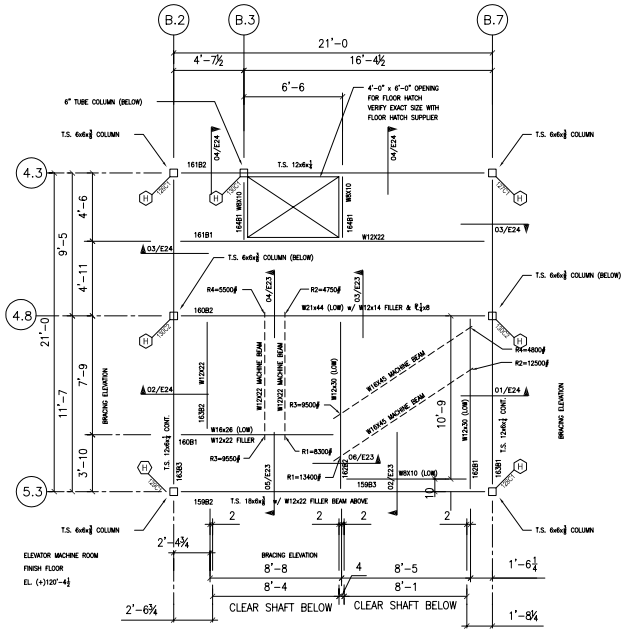

N

02 E17 ELEVATOR MACHINE RM. FLOOR FRAMING PLAN
SCALE : 1/4"=1'-0"

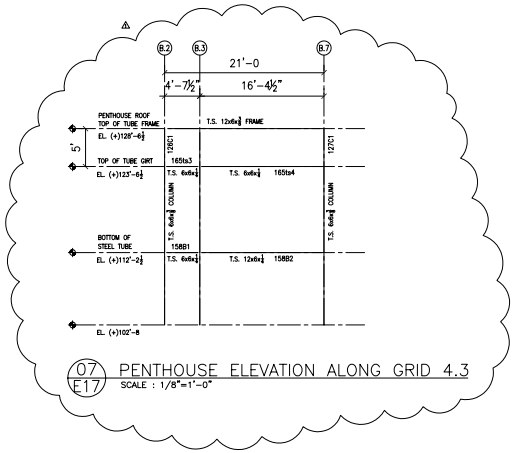

07 E17 PENTHOUSE ELEVATION ALONG GRID 4.3
SCALE : 1/8"=1'-0"

G T.S. 6x6x½ STEEL TUBE COLUMN
H T.S. 6x6x½ STEEL TUBE COLUMN
J T.S. 6x6x½ STEEL TUBE COLUMN

JOB:	CAPITAL COMMERCE CENTER
LOCATION:	EAST 3rd & COMMERCE LITTLE ROCK, ARKANSAS
DWG TITLE:	
ARCH./ENG:	AMR ARCHITECTS INC.
CONTRACTOR:	EAST HARDING
JOB NO.	01-158

REVISIONS:
1 11/06/01

DRAWN / DATE	CK'D / DATE	DWG NO:
NHS / 10/26	AYU / 10/26	E17